ALL ANGLES ARE PERPINDICULAR UOS
IF IN DOUBT ASK

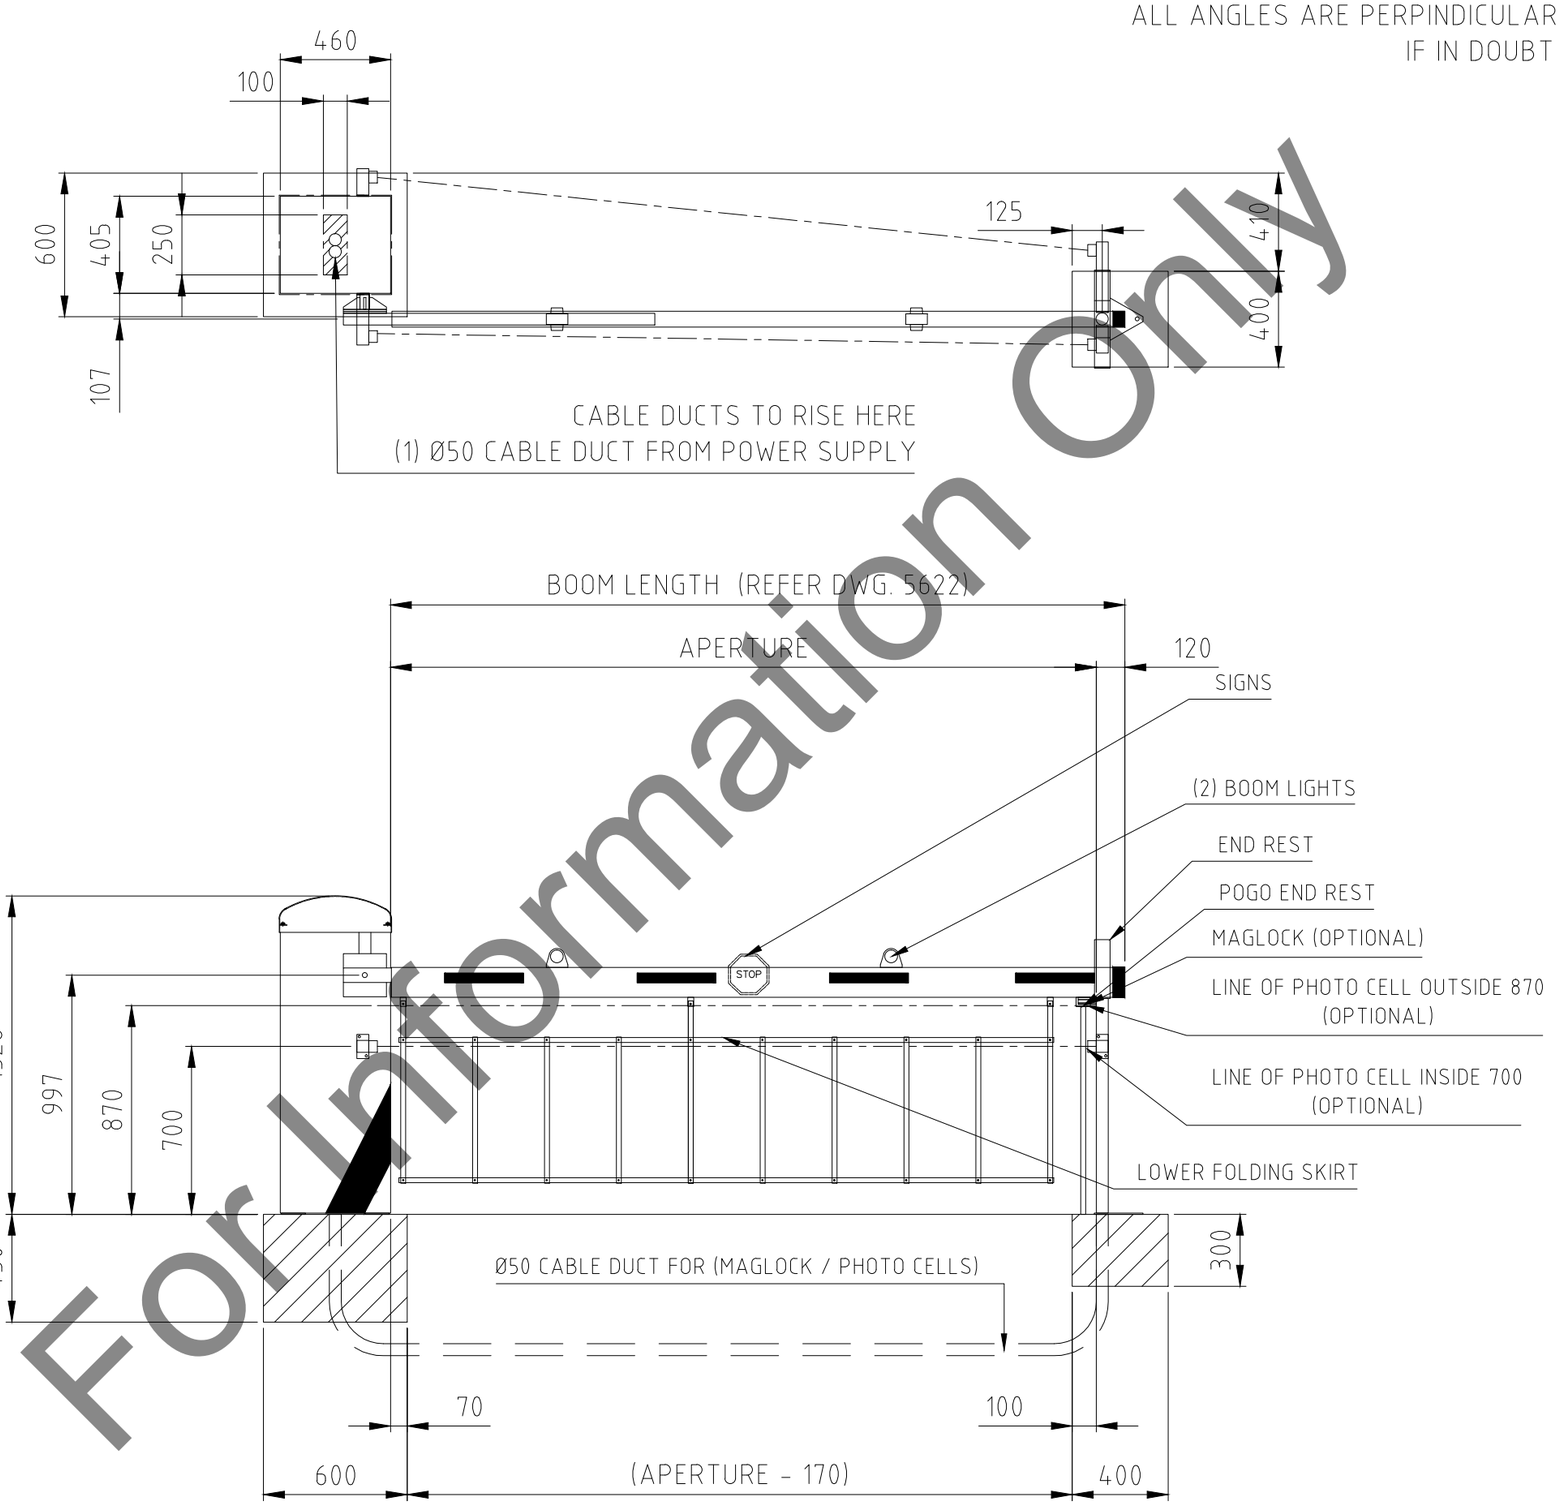

CONCRETE SPECIFICATION

- CONCRETE TO BE A DESIGNED MIX IN ACCORDANCE WITH BS EN 206-1:2000
- CEMENT TO BS EN 197-1:2000
- AGGREGATE TO BS EN 12620:2002
- MAX SIZE OF AGGREGATE 20mm
- CONCRETE GRADE C-30 MIN.
- CEMENT CONTENT 275KG/M³
- ALLOW EACH POUR OF CONCRETE TO CURE FOR 7 DAYS MINIMUM

CONSULT DESIGN OFFICE IF ROADWAY IS NOT LEVEL TO ±10mm

For Information Only

ISSUE	DRAWN	CHK'D	APP'D	C/N
DATE	CHANGE			
ISSUE	DRAWN	CHK'D	APP'D	C/N
DATE	CHANGE			
2	BHW	AJL	GL	7591
02/07/15	DIM 120 ADDED			

MATERIAL | FINISH

DIMENSIONS IN MILLIMETERS

SCALE: NTS | TOLERANCES: ±10mm UOS

3RD ANGLE PROJECTION

THE INFORMATION CONTAINED IN THIS DRAWING IS CONFIDENTIAL AND MAY NOT BE PASSED IN WHOLE OR IN PART TO THIRD PARTIES WITHOUT THE WRITTEN PERMISSION FROM FRONTIER-PITTS LTD.

APP'D	G.L	DATE	7.2.2014
CHK'D	A.J.L	DATE	7.2.2014
DRAWN	B.H.W	DATE	7.2.2014

FRONTIER PITTS

FRONTIER-PITTS LTD
CROMPTON HOUSE, CROMPTON WAY,
CRAWLEY, WEST SUSSEX. RH10 9QZ
ENGLAND
Telephone :- 44 (0) 1293 548301
Fax :- 44 (0) 1293 560650
e-mail: contracts@frontierpitts.com
web site: www.frontierpitts.com

CONTRACTOR

SITE

FBPTA

R/H INSTALLATION DETAILS

DRAWING NUMBER: 6421-70 | ISSUE: 2