IF IN DOUBT CONSULT DESIGN OFFICE

| ISS | AUTHOR | CHANGE | CHECKED | REVISED | APPROVED | SPEC ISS | DATE | CN# |
|---|---|---|---|---|---|---|---|---|
| 1 | MB | ORIGINAL | WD | AO | GL | / | 19/11/2024 | 11707 |

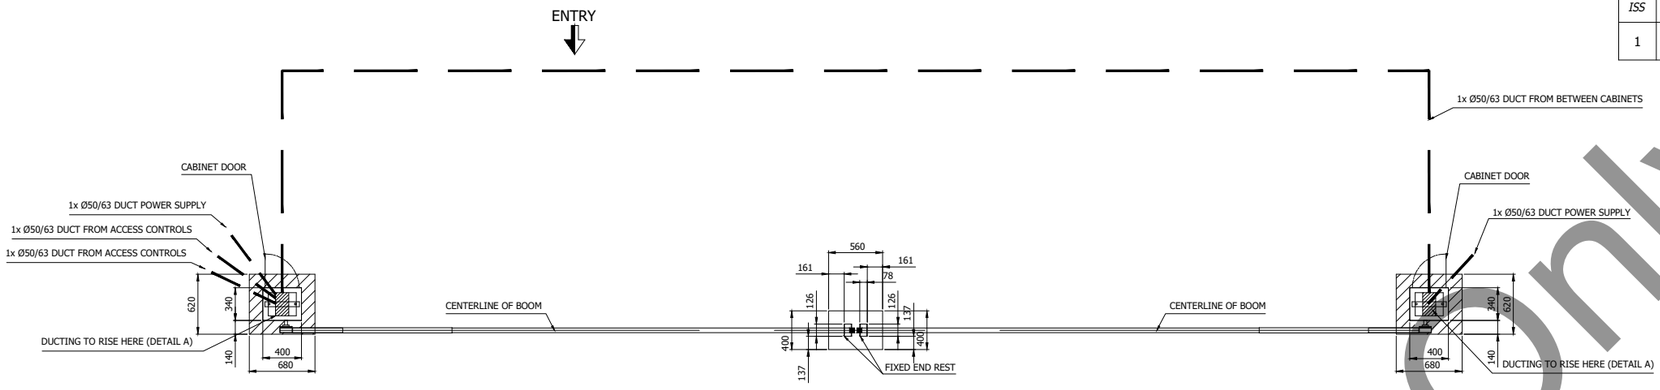


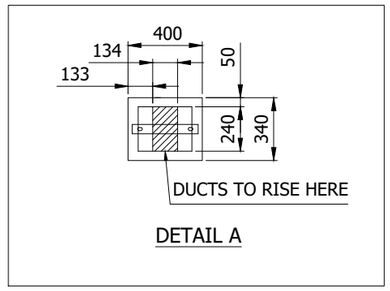


CONCRETE SPECIFICATION

- CONCRETE DESIGN TO BS EN 206:2013 AND BS EN 8500-1:2015
- CEMENT ACCORDING TO BS EN 197-1:2011
- AGGREGATE ACCORDING TO BS EN 12620:2013
- MAX SIZE OF AGGREGATE 20mm
- CONCRETE GRADE C30
- WATER-CEMENT RATIO 0.60
- CEMENT CONTENT 280kg/m³

ALLOW EACH POUR OF CONCRETE TO CURE FOR 7 DAYS MINIMUM

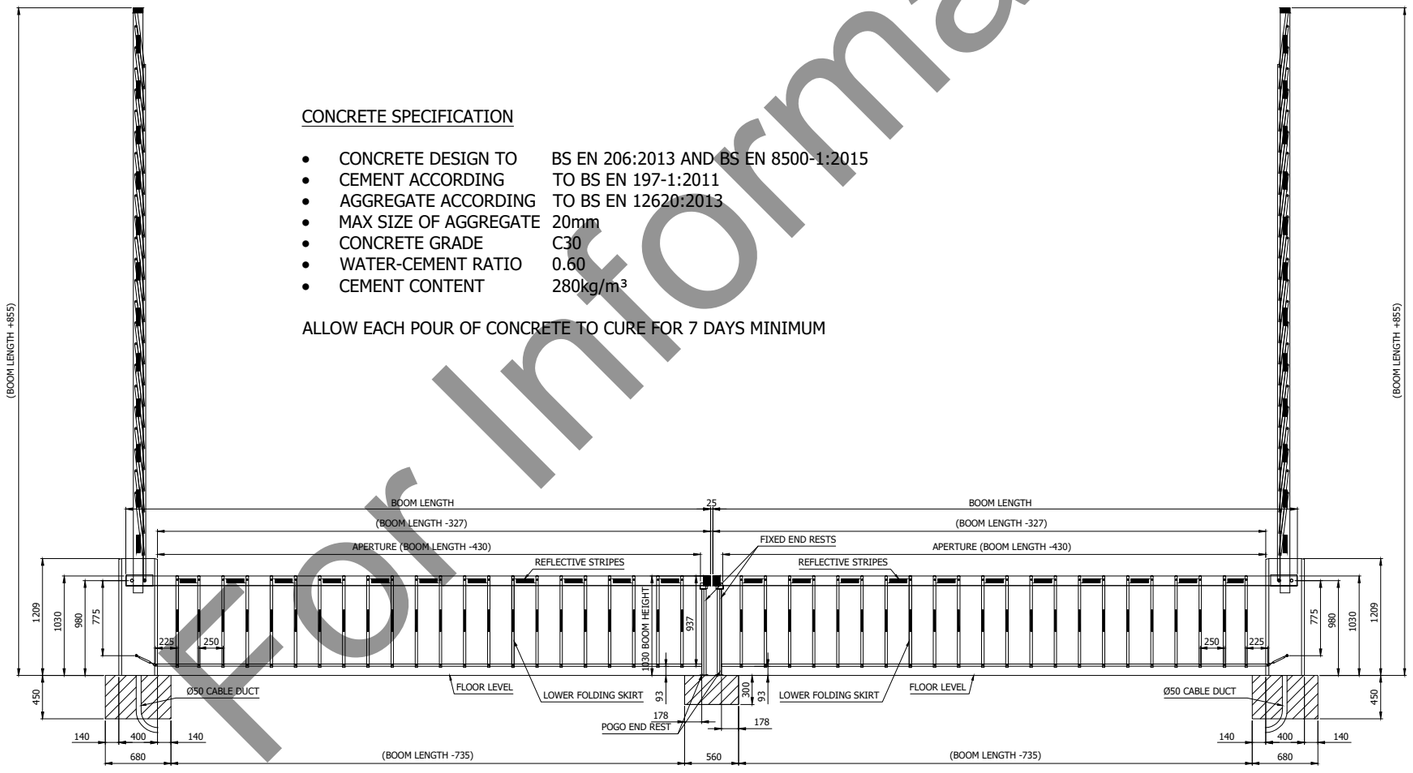


VIEW FROM SECURE SIDE

VIEW FROM SECURE SIDE

DO14 / JUN 2023

ALL ANGLES ARE PERPINDICULAR UOS

CONSULT DESIGN OFFICE IF ROADWAY IS NOT LEVEL TO ±10mm

ALL DIMENSIONS ARE IN MILLIMETERS

| SCALE | TOLERANCES |
|---|---|
| NTS | ISO 2768-m,k |

THIRD ANGLE PROJECTION

THE INFORMATION CONTAINED IN THIS DRAWING IS CONFIDENTIAL AND MUST NOT BE PASSED IN WHOLE OR IN PART TO THIRD PARTIES WITHOUT THE PERMISSION OF FRONTIER PITTS LTD.

FRONTIER-PITTS LTD
CROMPTON HOUSE , CROMPTON WAY ,
CRAWLEY , WEST SUSSEX. RH10 9QZ
ENGLAND
Telephone :- 44 (0) 1293 548301
Fax :- 44 (0) 1293 560650
e-mail: contracts@frontierpitts.com
web site: www.frontierpitts.com

CONTRACTOR

FTP LTD

SITE

FBA

BIPARTING BARRIER

INSTALLATION DETAILS

| DRAWING NUMBER | ISSUE |
|---|---|
| 6433-03 | 1 |

For Information Only