ALL ANGLES ARE PERPINDICULAR UOS
IF IN DOUBT ASK

CONCRETE SPECIFICATION

- CONCRETE TO BE A DESIGNED MIX IN ACCORDANCE WITH BS EN 206-1:2000
- CEMENT TO BS EN 197-1:2000
- AGGREGATE TO BS EN 12620:2002
- MAX SIZE OF AGGREGATE 20mm
- CONCRETE GRADE C-30 MIN.
- CEMENT CONTENT 275KG/M^3
- ALLOW EACH POUR OF CONCRETE TO CURE FOR 7 DAYS MINIMUM

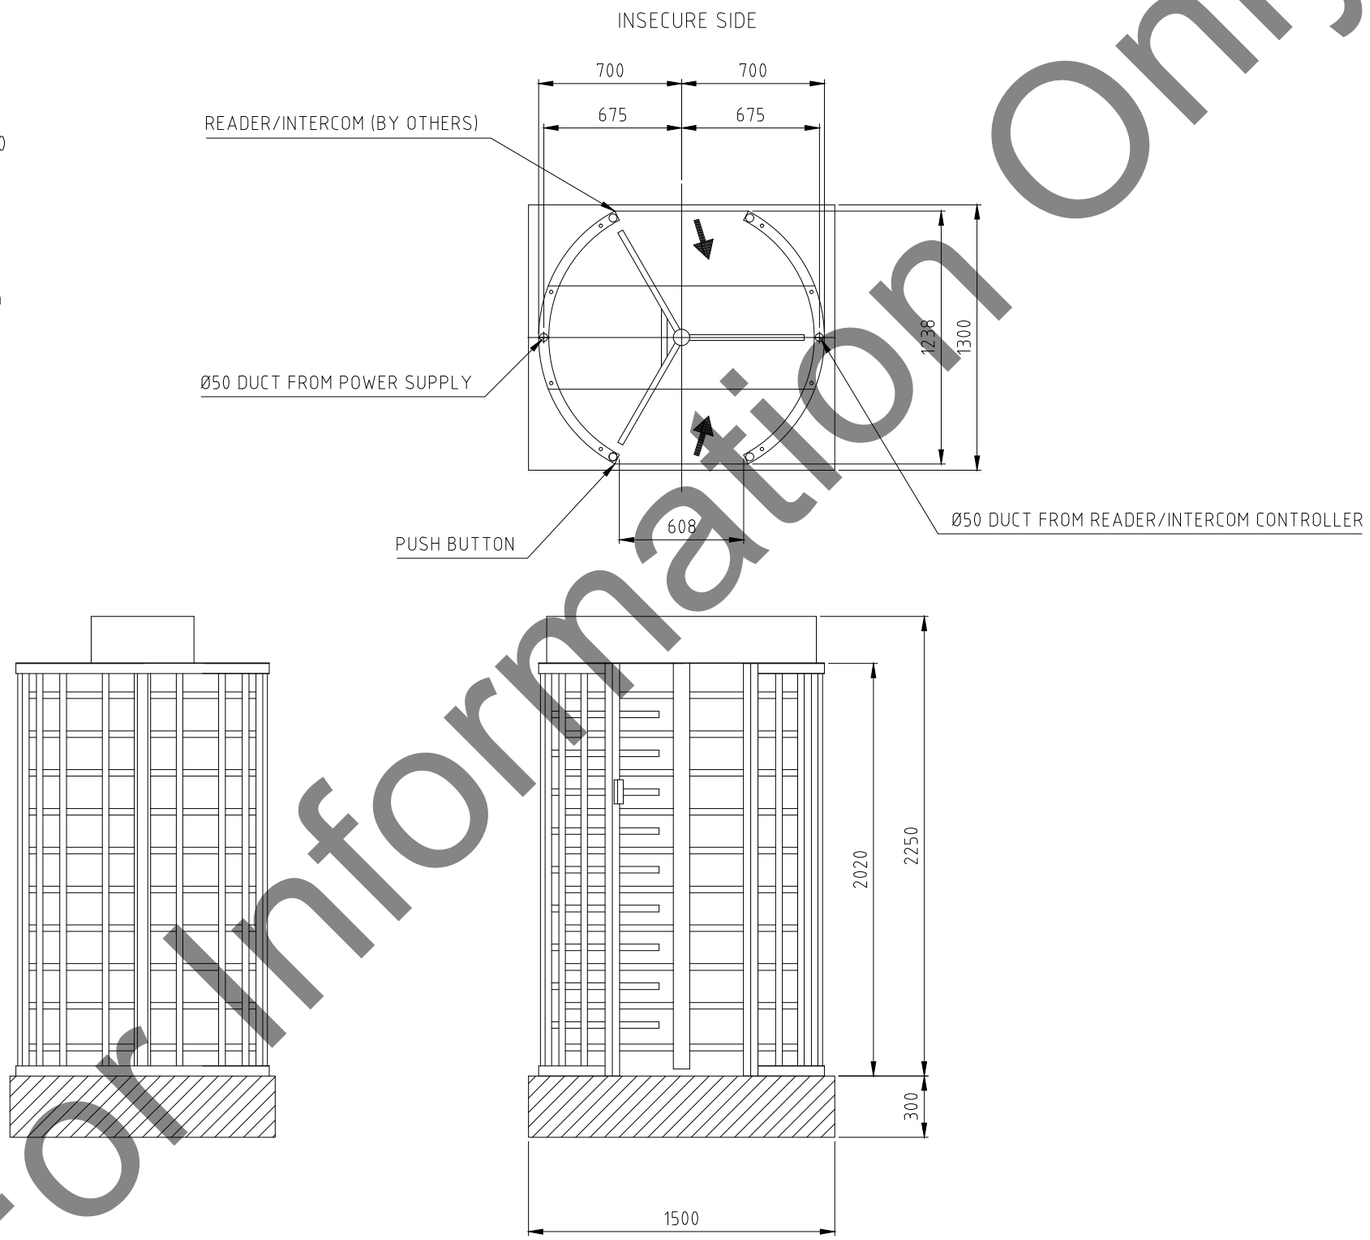

For Information Only

CONSULT DESIGN OFFICE IF ROADWAY IS NOT LEVEL TO ±10mm

ISSUE	DRAWN	CHK'D	APP'D	C/N
DATE	CHANGE			

MATERIAL | FINISH

DIMENSIONS IN MILLIMETERS

SCALE: NTS | TOLERANCES: ±10mm UOS

3RD ANGLE PROJECTION

THE INFORMATION CONTAINED IN THIS DRAWING IS CONFIDENTIAL AND MAY NOT BE PASSED IN WHOLE OR IN PART TO THIRD PARTIES WITHOUT THE WRITTEN PERMISSION FROM FRONTIER-PITTS LTD.

APP'D	DATE
CHK'D	DATE
DRAWN	DATE

FRONTIER PITTS

FRONTIER–PITTS LTD
CROMPTON HOUSE, CROMPTON WAY,
CRAWLEY, WEST SUSSEX. RH10 9QZ
ENGLAND
Telephone :- 44 (0) 1293 548301
Fax :- 44 (0) 1293 560650
e-mail: contracts@frontierpitts.com
web site: www.frontierpitts.com

CONTRACTOR

SITE

Ø120 TURNSTILE

INSTALLATION DETAILS

DRAWING NUMBER	ISSUE
6605-141	1